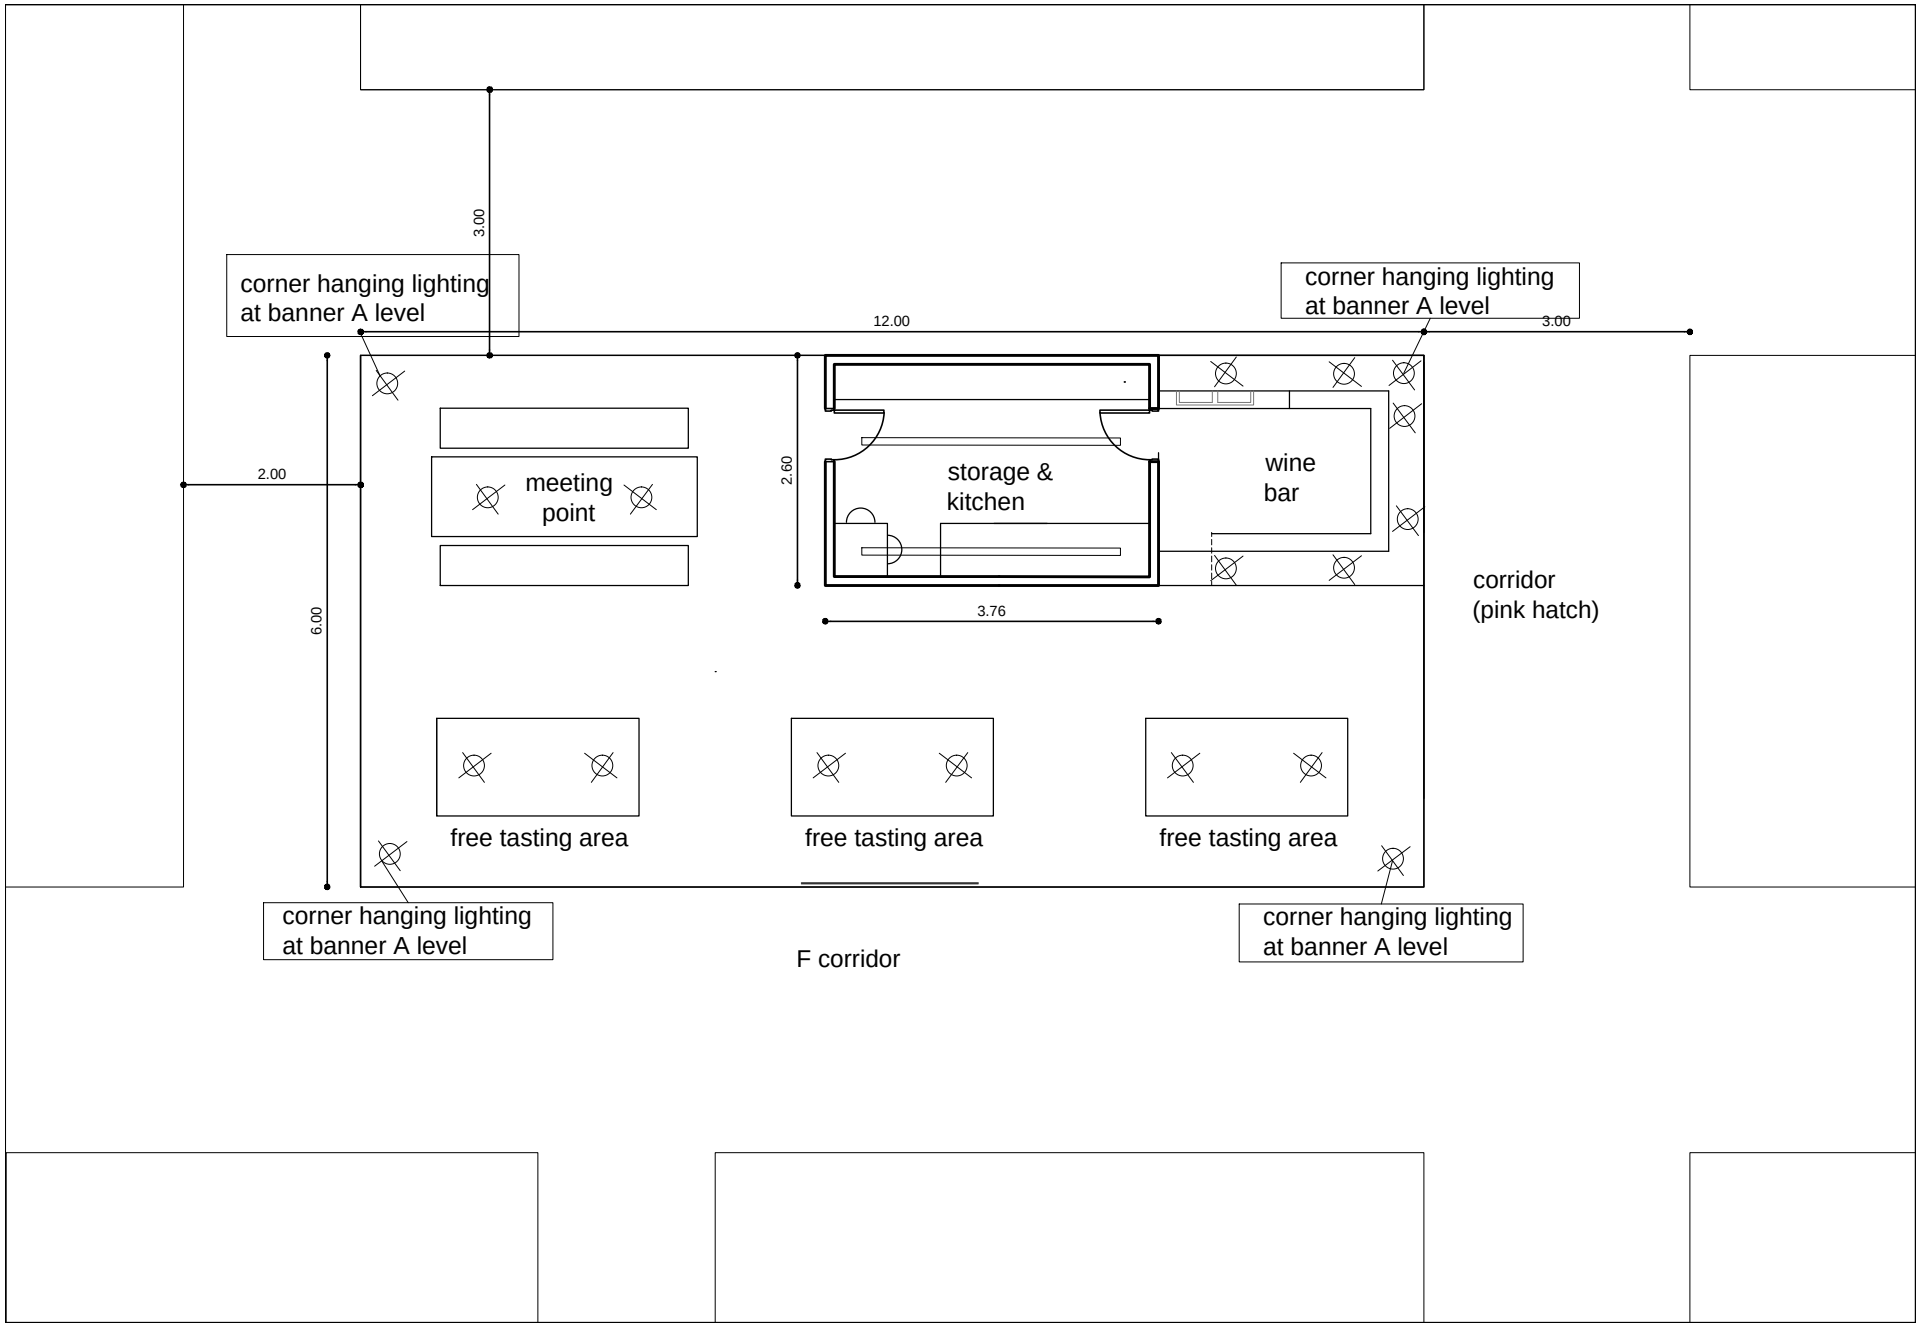
corner hanging lighting
at banner A level
3.00
12.00
corner hanging lighting
at banner A level
3.00
2.00
meeting
point
2.60
storage &
kitchen
wine
bar
corridor
(pink hatch)
6.00
3.76
free tasting area
free tasting area
free tasting area
corner hanging lighting
at banner A level
corner hanging lighting
at banner A level

F corridor